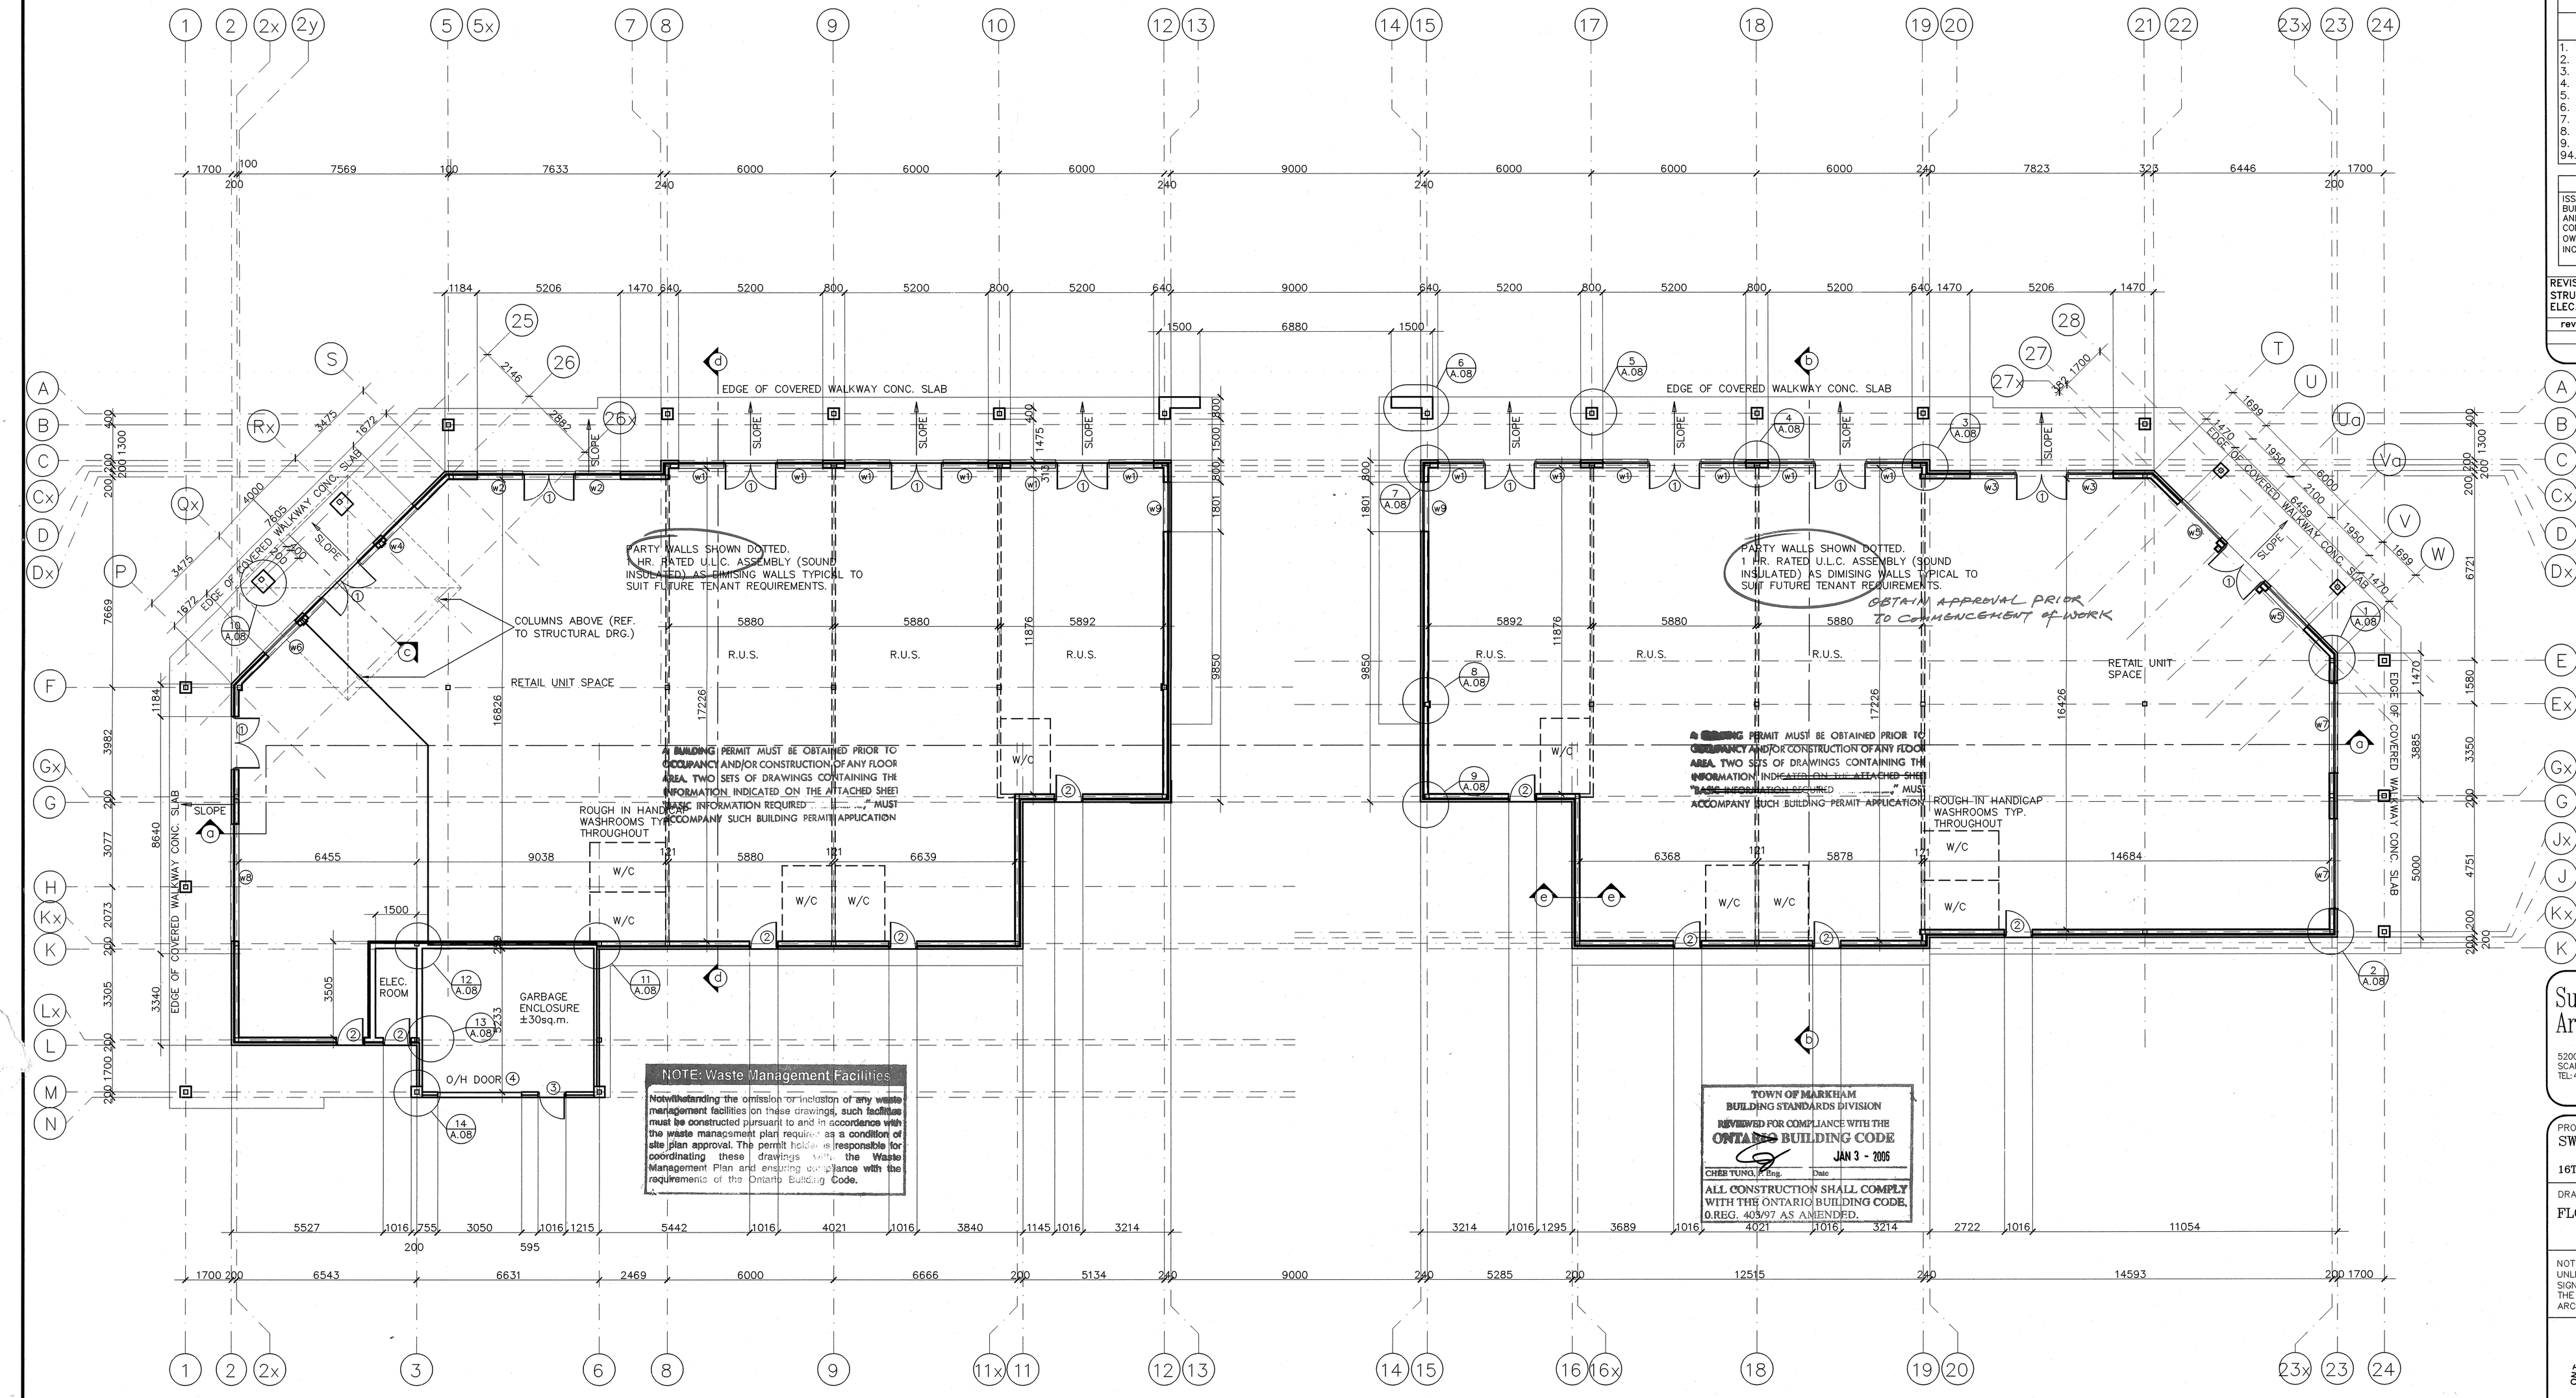

FLOOR PLAN

This drawing supersedes all previously issued drawings. Contractor must check and verify all dimension on the job and report any discrepency to architects before proceeding with the work.
All drawings and specifications are instruments of service and the property of the architects, which must be returned at the completion of work.

PLOTTER PEN SETTINGS

COLOR	PEN NO.	PEN SIZE (mm)
1. RED	1.	0.15
2. YELLOW	2.	0.2
3. GREEN	3.	0.25
4. CYAN	4.	0.3
5. BLUE	5.	0.3
6. MAGENTA	6.	0.45
7. WHITE	7.	0.6
8. DARK GRAY	8.	0.1
9. LIGHT GRAY	9.	0.1
94. D. GREEN	94.	0.1

ISSUED FOR/TO	DATE
ISSUED FOR REVIVAL OF EXPIRED BUILDING PERMIT, ON REQUEST FROM AND AS OUTLINED IN THE NEW CONTRACT WITH THE NEW OWNERS/CLIENTS 'SAVOTA HOLDINGS INC.', SIGNED BY MR. WALTER TARTAGLIA.	30 NOV.'05

REVISED AS PER	no.	date	by
STRUCT.,ELECT./MECH. DRGS. ELEC.ROOM ADDED	1	10 Jan.'03	KF

all previous issues are superseded

Suu-dda Patkar Architectural Corporation
5200 FINCH AVE. EAST, SUITE #307, SCARBOROUGH, ONTARIO, M1S 4Z5
TEL:416-297-0730 FAX:416-297-1438

PROJECT
SWANLAKE VILLAGE SHOP
16TH AVENUE/ SWANLAKE BLVD., MARKHAM

DRAWING TITLE
FLOOR PLAN

NOT VALID UNLESS SIGNED BY THE ARCHITECT	NORTH	AREA	TYPE
		–	–

DRAWN	CHECKED
S.WU	S.P.
DATE	SCALE
APR 2002	1 = 100 U.N.O.
PROJ.NO.	DRAW.NO
938-02	A.02

ONTARIO ASSOCIATION OF ARCHITECTS
SUDDHA S. PATKAR LICENCE 2384